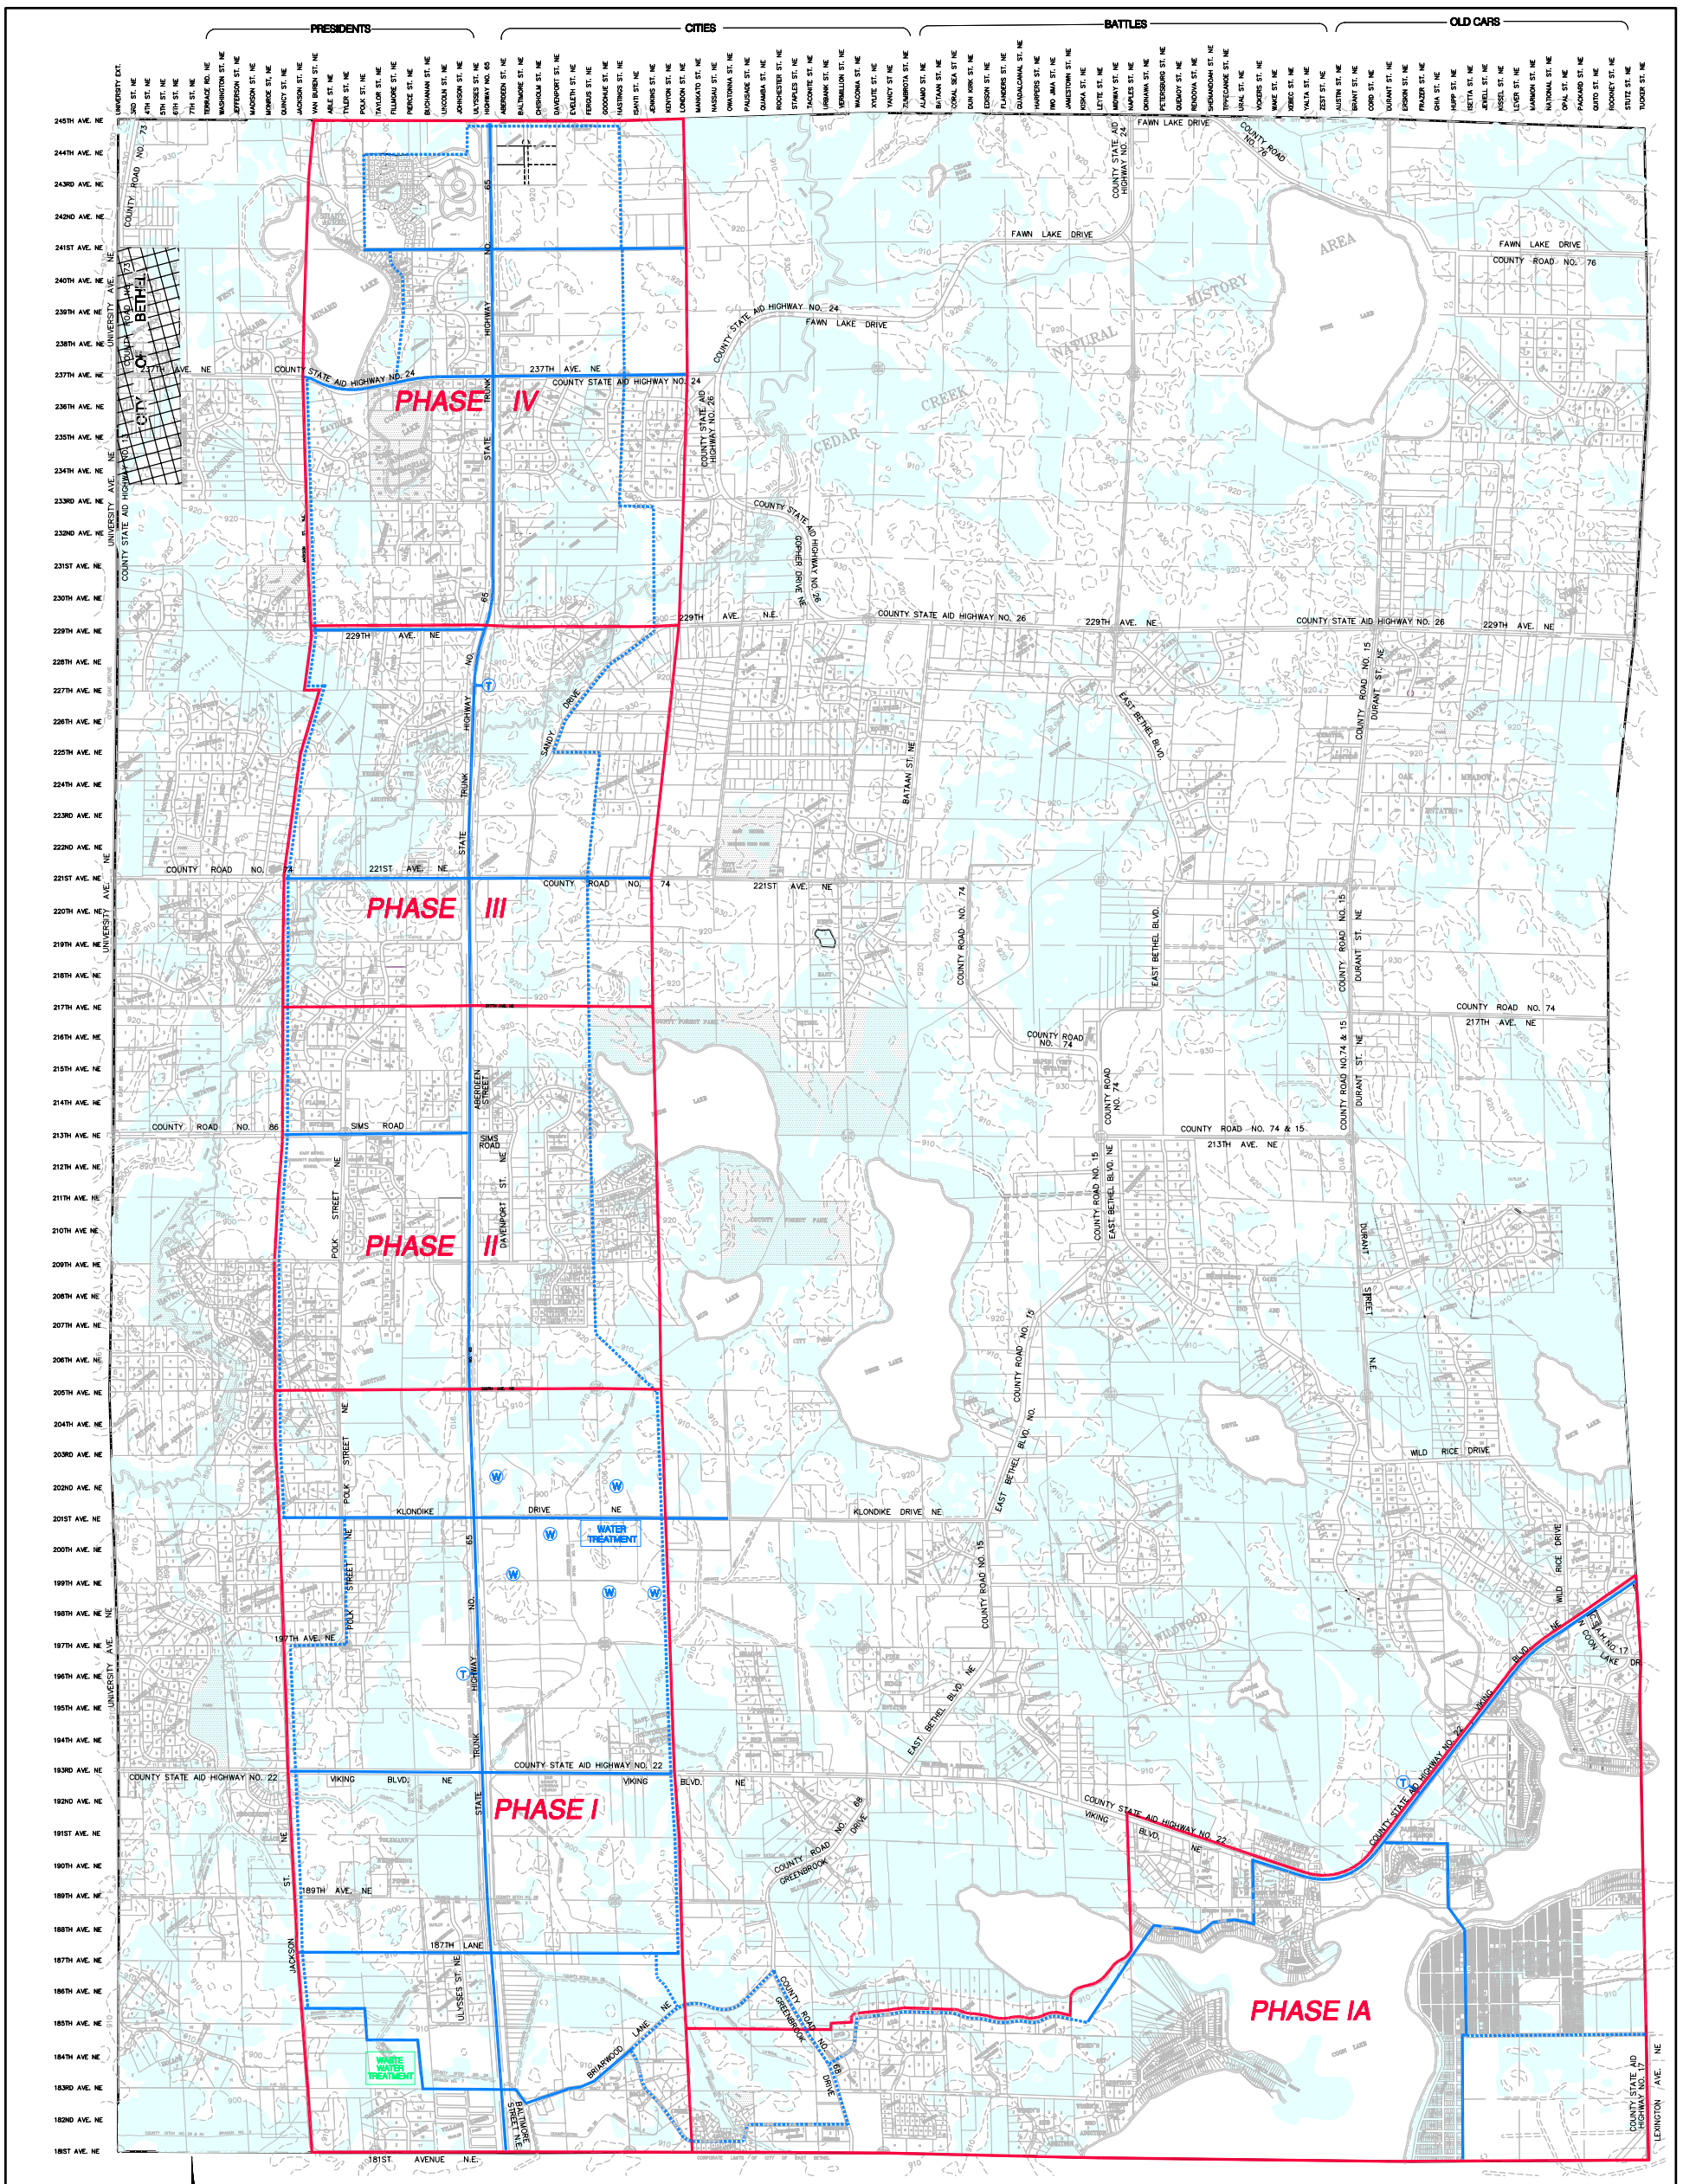

LEGEND

- TRUNK WATERMAIN INCLUDED IN C.I.P.
- TRUNK LATERAL WATERMAIN – CONSTRUCTED WITH DEVELOPMENT
- (T) APPROXIMATE TOWER LOCATION (3 TOTAL)
- (W) APPROXIMATE WELL LOCATION (6 TOTAL)
- MUNICIPAL SERVICES PHASING BOUNDARY
- WETLANDS: FROM THE NATIONAL WETLAND INVENTORY MAP

Hakanson Anderson Assoc., Inc.
Engineers, Surveyors & Landscape Architects
3601 Thurston Ave., Anoka, Minnesota 55303
612-427-5860 FAX 612-427-0520

REV. JULY, 2007
REV. JANUARY, 2007
REV. JULY, 2006
DATE: JULY, 2005

FIGURE VII-1A
WATER SUPPLY SYSTEM LAYOUT
CITY OF EAST BETHEL

FILE: EB901

Sep 14, 2007 – 11:31am
K:\cad_eng\CLIENT_FOLDERS\East Bethel\WATER SYSTEM\2006\WATER SYSTEM-2006.dwg