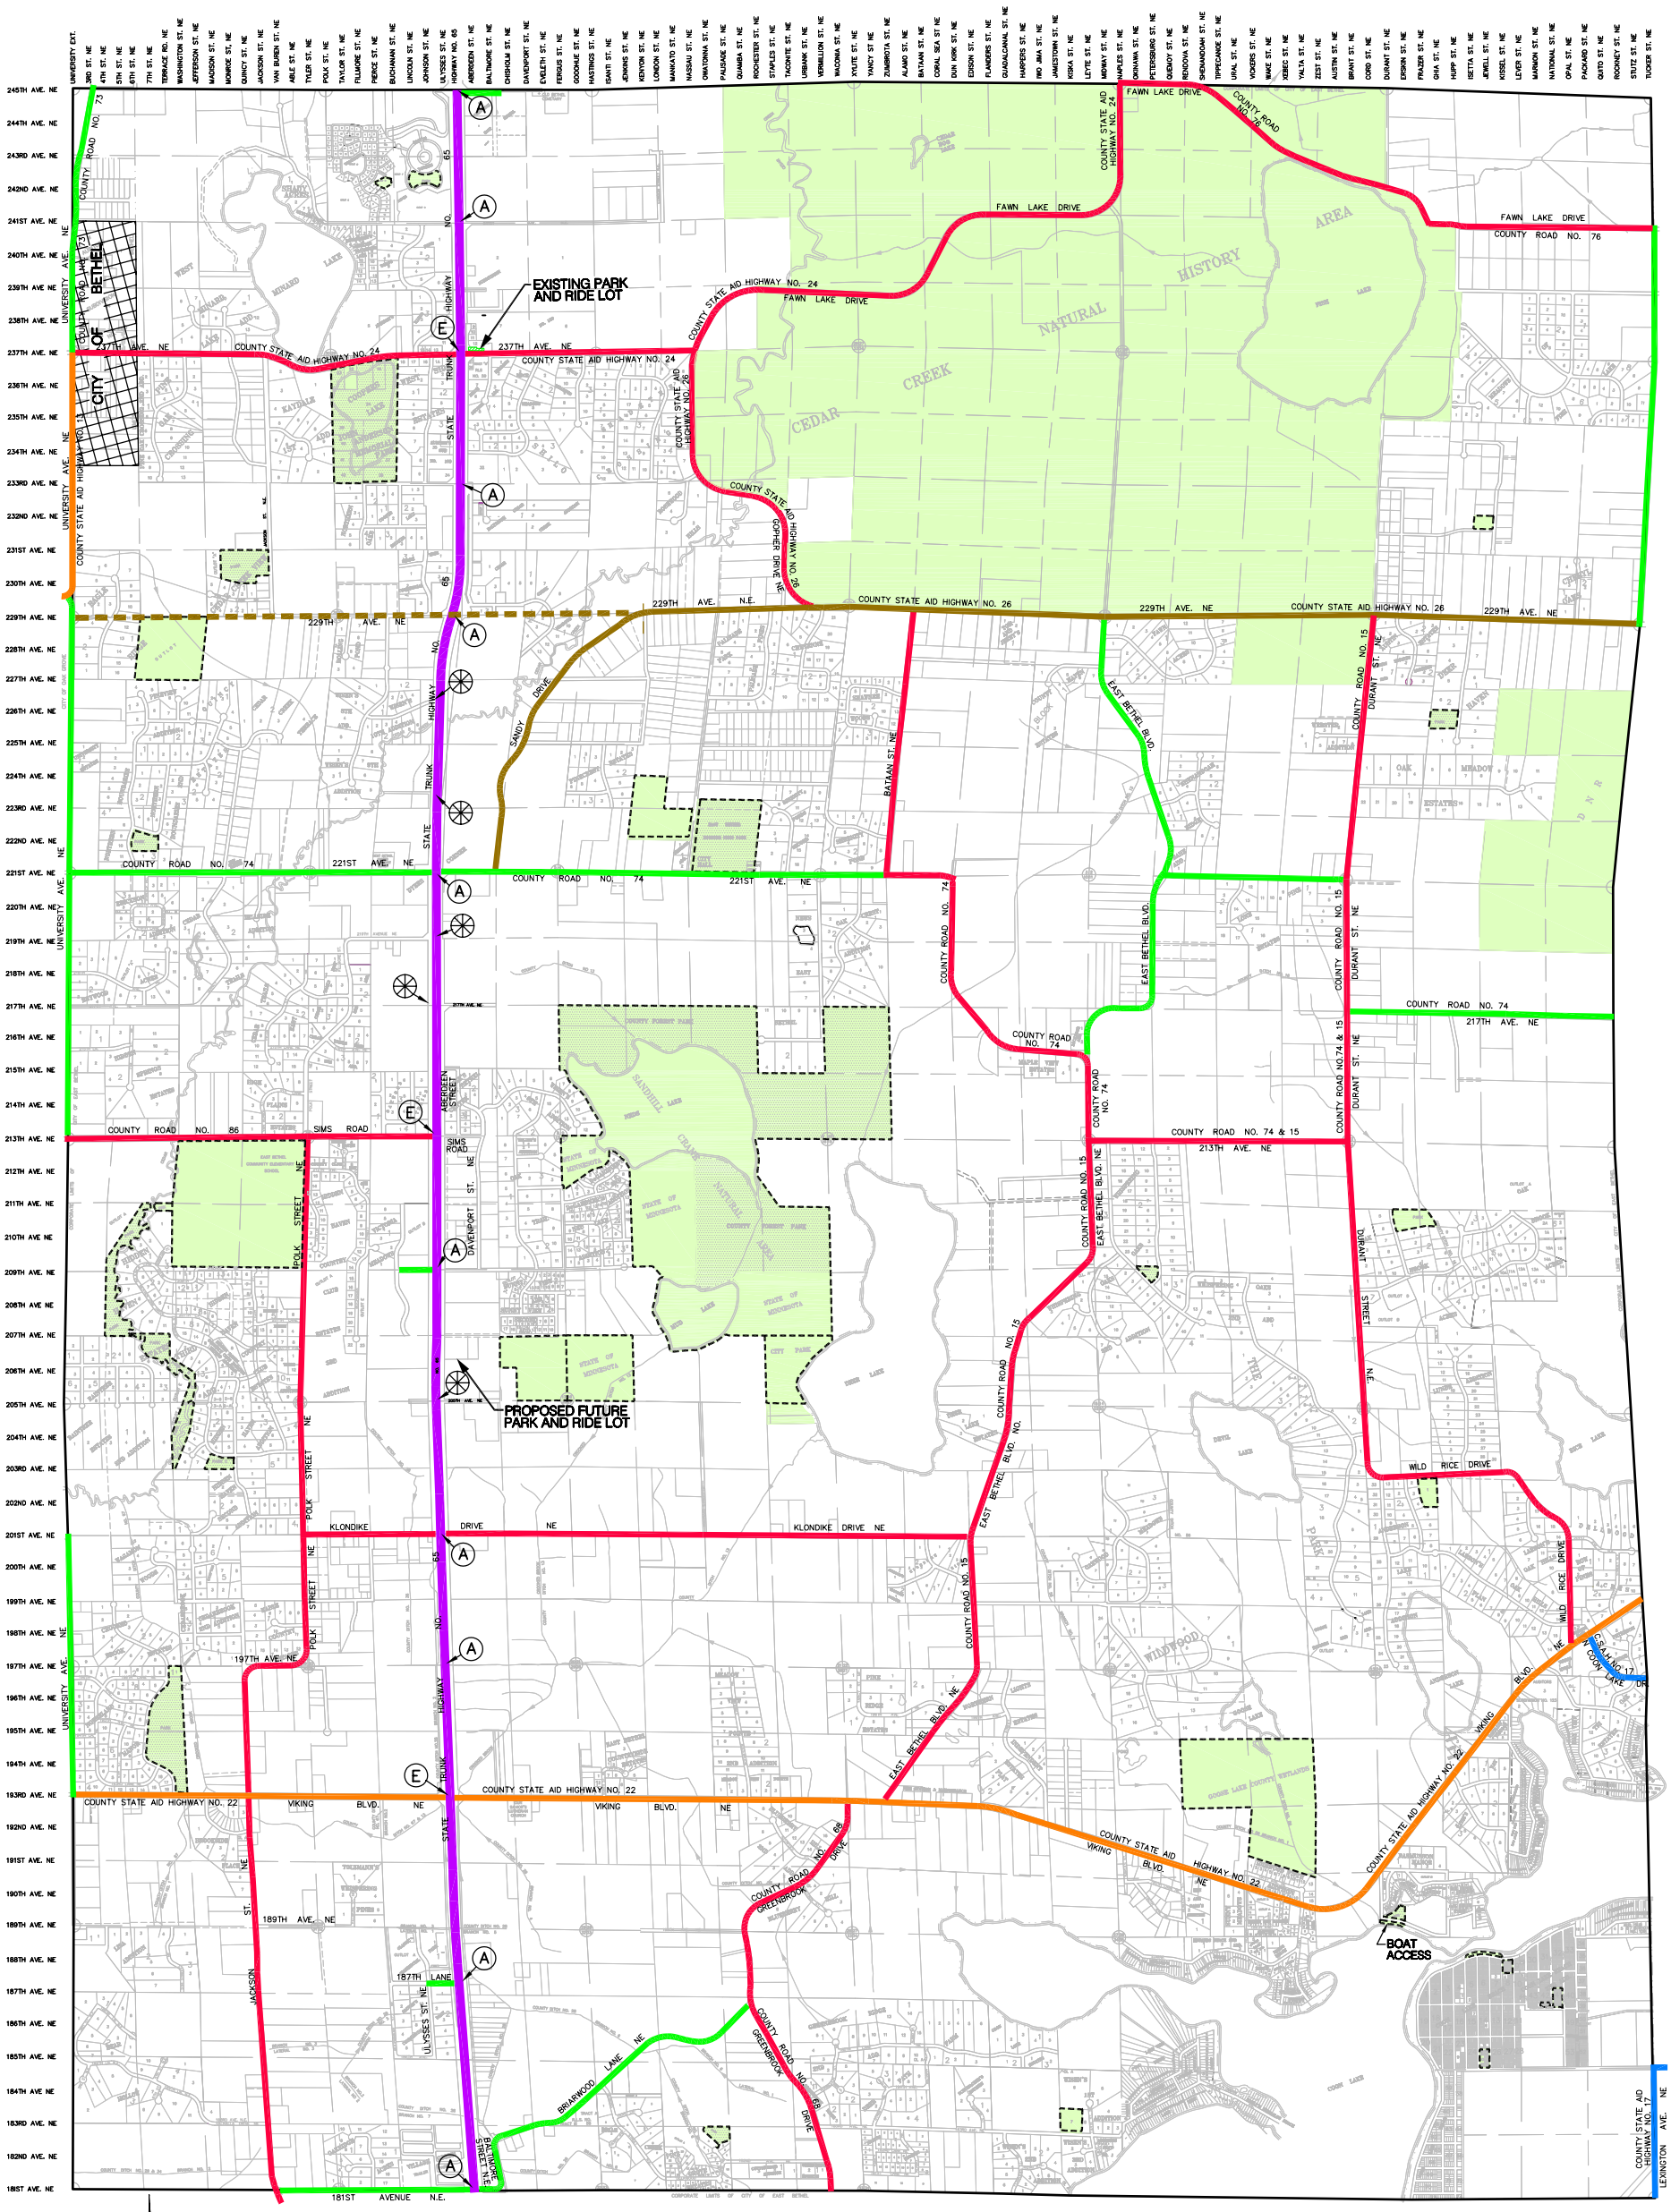

FUNCTIONAL CLASSIFICATIONS

- PRINCIPAL ARTERIAL
- A-MINOR EXPANDER
- A-MINOR CONNECTOR
- B-MINOR
- MAJOR COLLECTOR
- MINOR COLLECTOR
- LOCAL CITY STREETS

LEGEND

- PARKS, REFUGE, STATE LANDS, COUNTY LANDS AND SCHOOL PROPERTY
- (E) EXISTING SIGNAL LOCATION
- (P) PROGRAMMED SIGNAL LOCATION
- (A) ALLOWED SIGNAL INSTALLATION
- SIGNAL INSTALLATION NOT ALLOWED AND MEDIAN BREAK SCHEDULED CLOSED

NOTE:
PROPOSED ALIGNMENT LINES DASHED

0 1200 2400
SCALE IN FEET

N

Hakanson Anderson Assoc., Inc.
Engineers, Surveyors & Landscape Architects
3601 Thurston Ave., Anoka, Minnesota 55303
612-427-5860 FAX 612-427-0520

REV. JUNE 20, 2007
REV. AUG. 16, 2006
REV. JULY 21, 2006
REV. MARCH 14, 2006
DATE: AUGUST 22, 2005

FIGURE VIII-7
TRUNK HIGHWAY 65 ACCESS AND INTERSECTION CONTROLS
CITY OF EAST BETHEL

FILE: EB901

Sep 13, 2007 – 7:57am
K:\cad_eng\CLIENT_FOLDERS\East Bethel\TRANS-MAP\2005\msa-2005.dwg