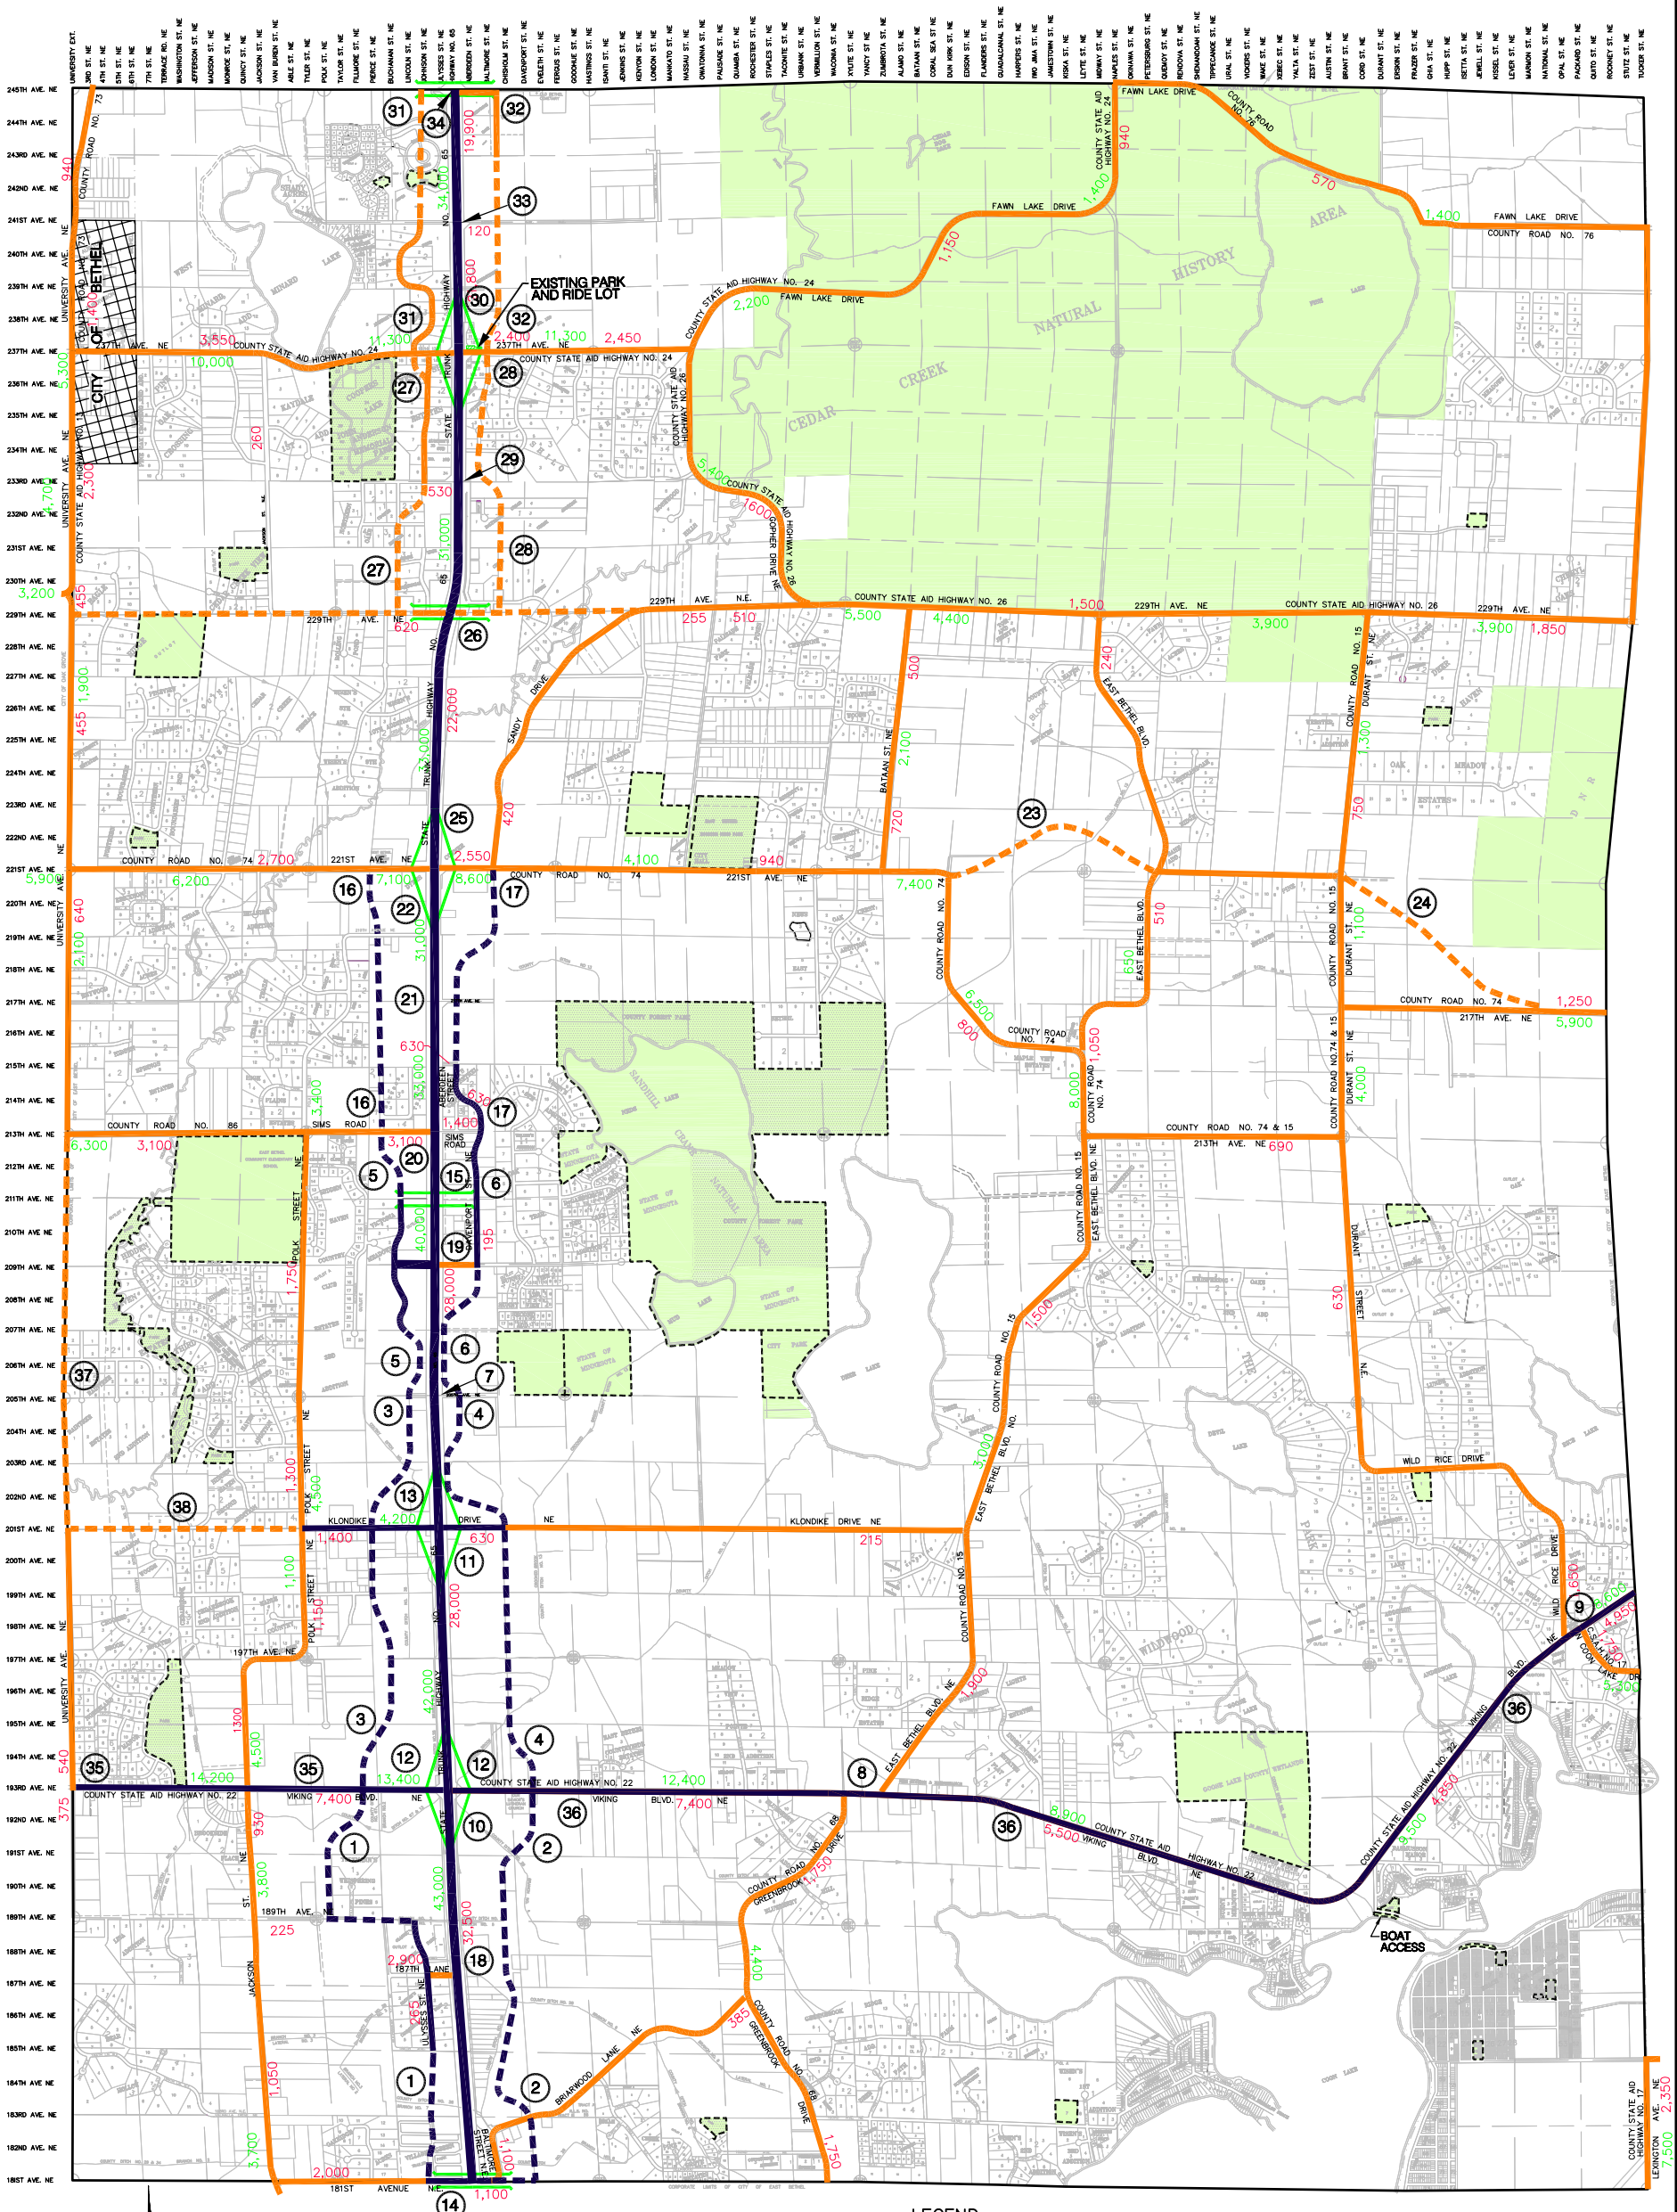

NUMBER OF TRAVEL LANES

- FOUR LANE ROAD
- TWO LANE ROAD
- LOCAL CITY STREETS (ALL TWO LANE ROADS)

NOTE:
PROPOSED ALIGNMENT LINES DASHED

LEGEND

- PARKS, REFUGE, STATE LANDS, COUNTY LANDS AND SCHOOL PROPERTY
- (38) PROJECT IDENTIFICATION NUMBER
- 1745 2005 A.A.D.T. VOLUMES
- 20,200 2030 PROJECTED A.A.D.T. VOLUMES
- PROPOSED OVERPASS
- PROPOSED INTERCHANGE

Hakanson Anderson Assoc., Inc.
Engineers, Surveyors & Landscape Architects
3601 Thurston Ave., Anoka, Minnesota 55303
612-427-5860 FAX 612-427-0520

REV. JUNE 20, 2007
REV. AUG. 16, 2006
REV. JULY 21, 2006
REV. MARCH 14, 2006
DATE: AUGUST 22, 2005

FIGURE VIII-9
PROPOSED IMPROVEMENT PROJECTS
CITY OF EAST BETHEL
FILE: EB901

Sep 13, 2007 – 8:05am
K:\cad_eng\CLIENT_FOLDERS\East Bethel\TRANS-MAP\2005\vmsp-2005.dwg